414485

Porchfield Village Hall
Proposed Drainage Alterations

SK 10.03.22
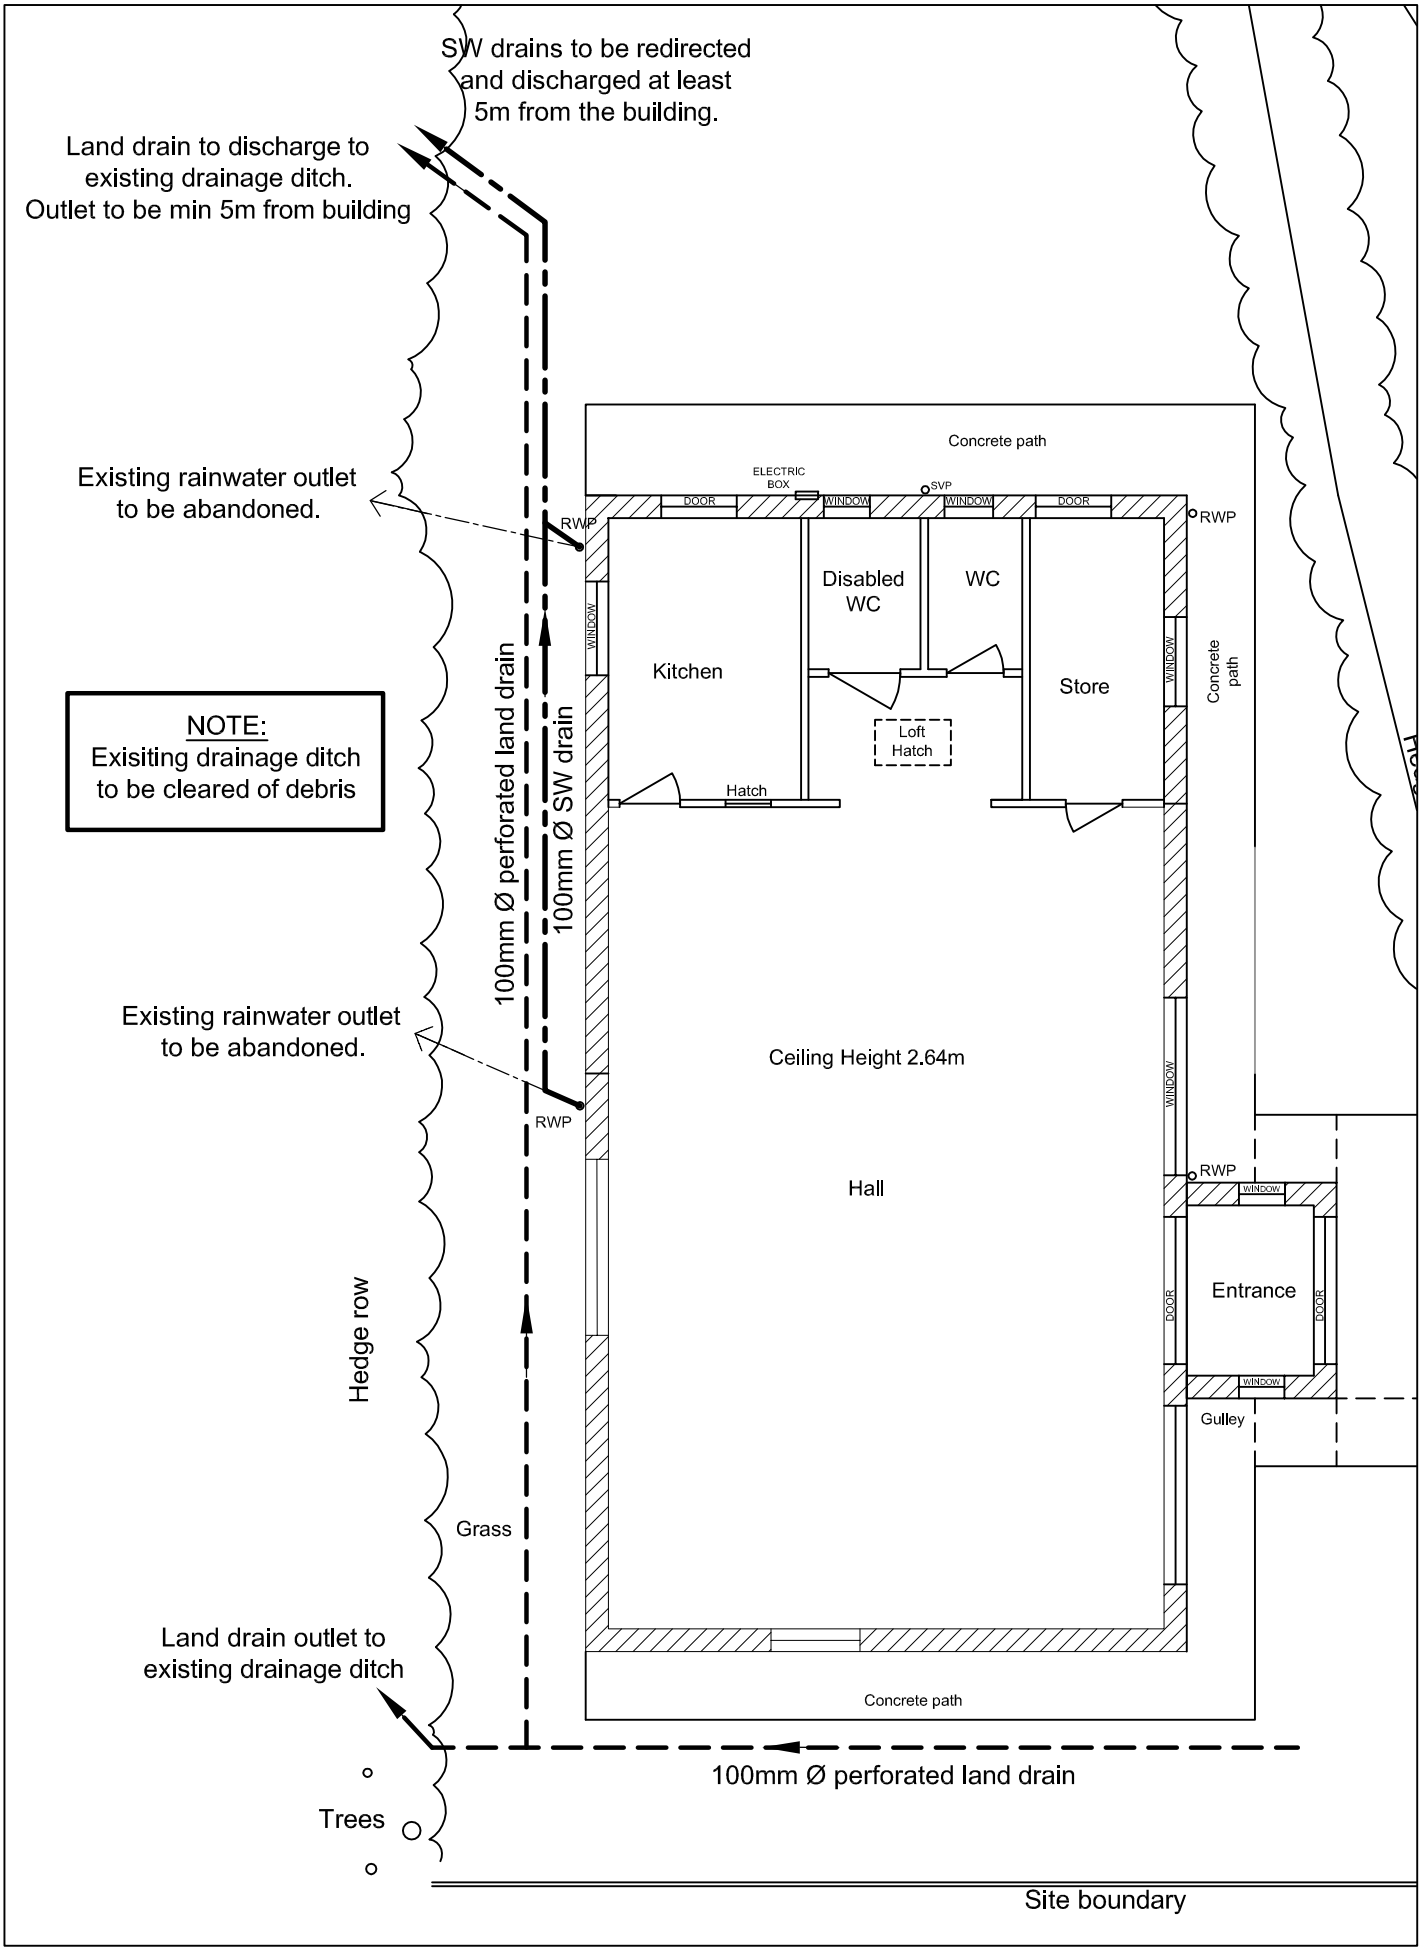
Scale 1:100@A4